


BOOK SHELF

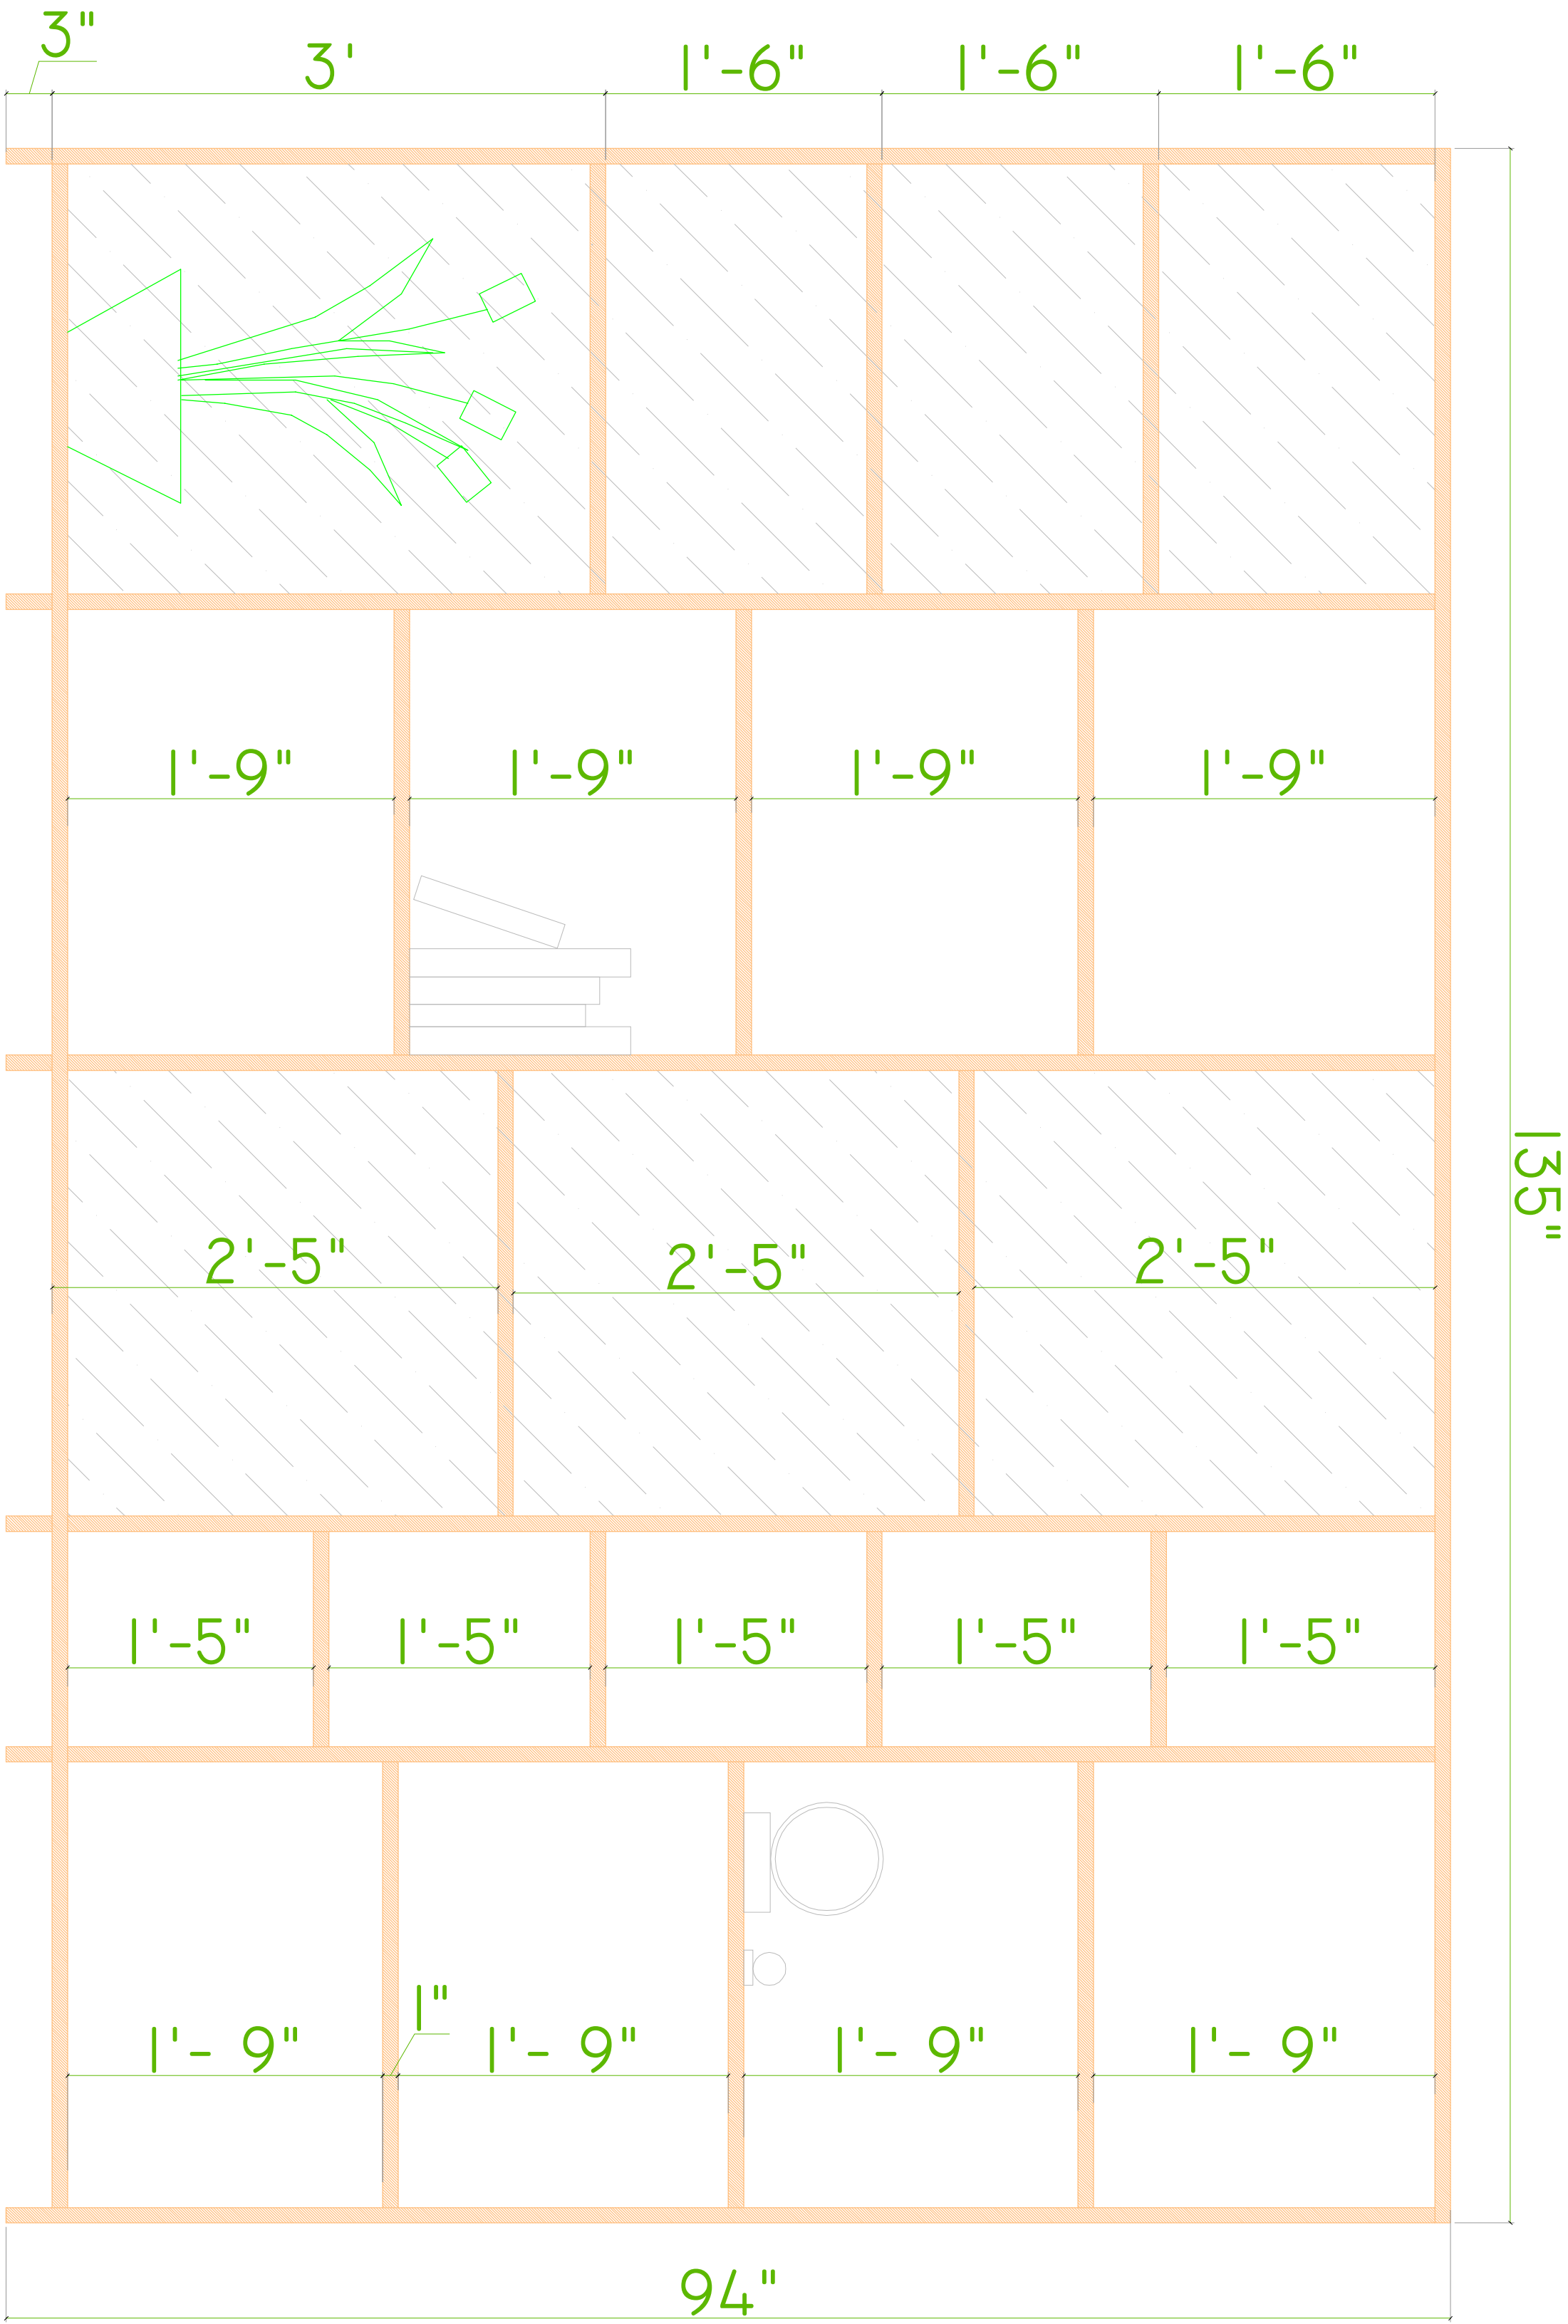

14" BOOK
SHELF DEPTH

FRONT ELEVATION