






TOP VIEW

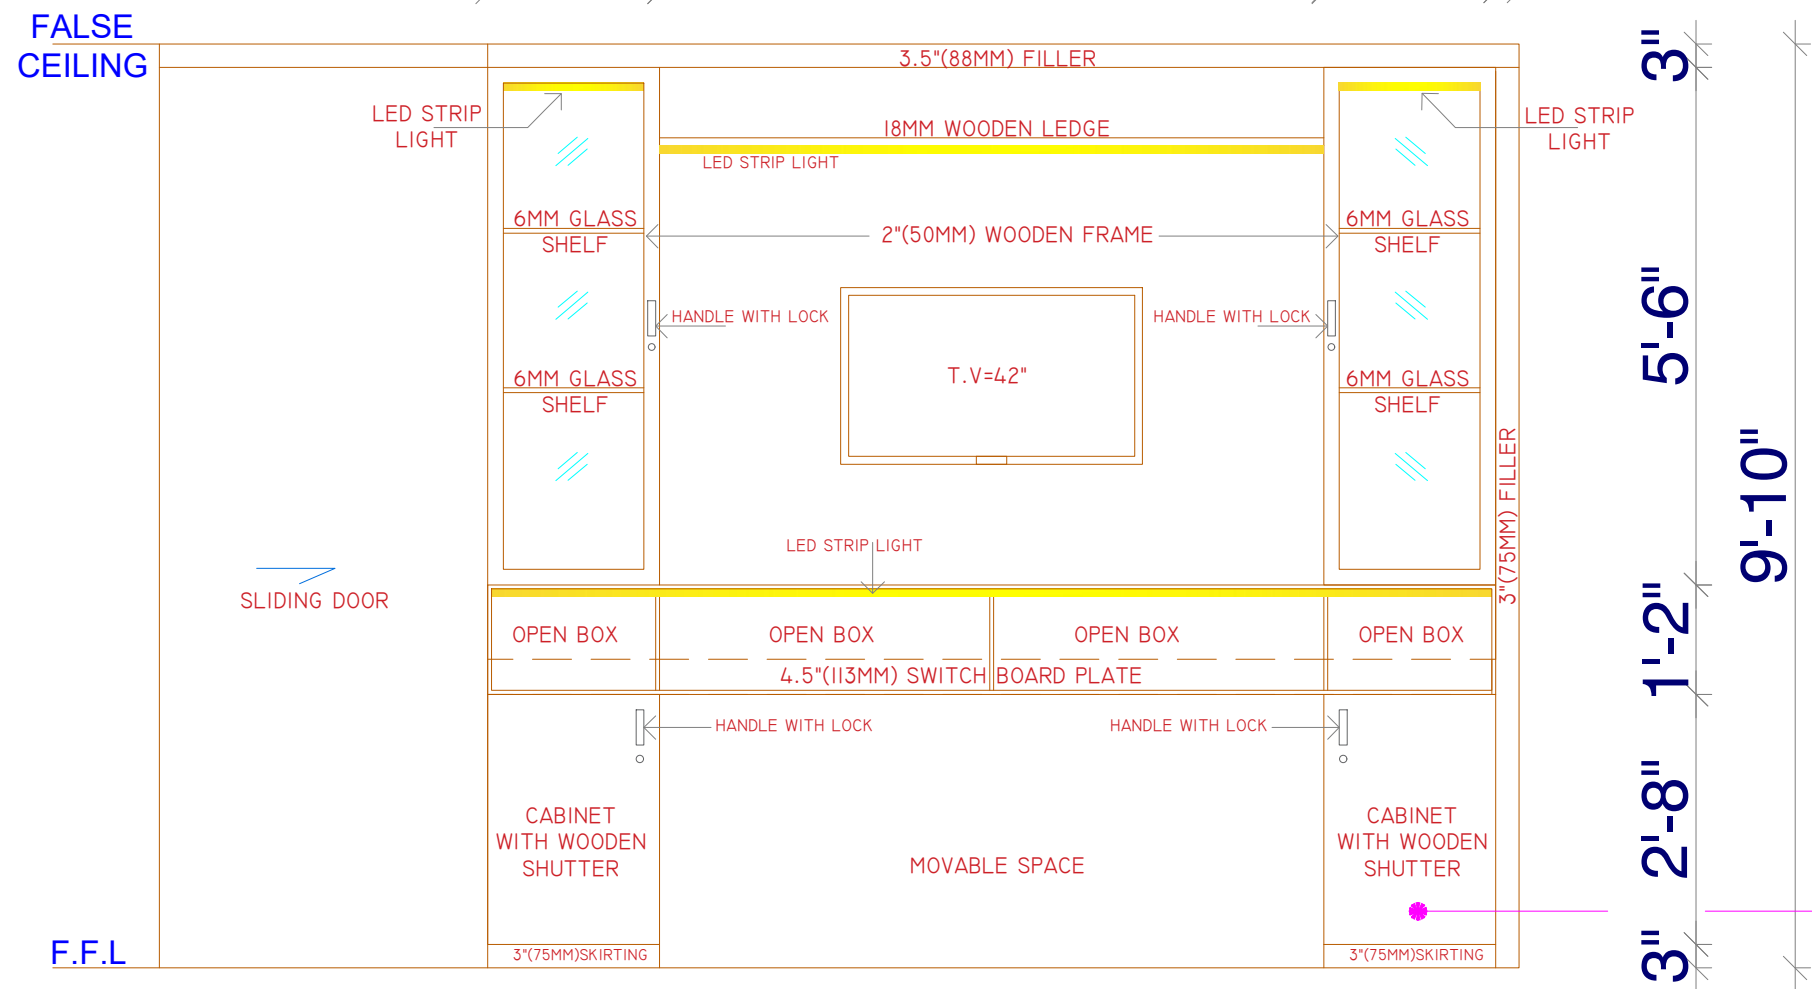

ELEVATION

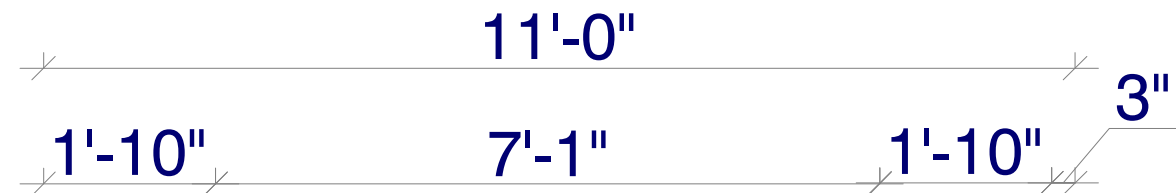

REF. IMAGE

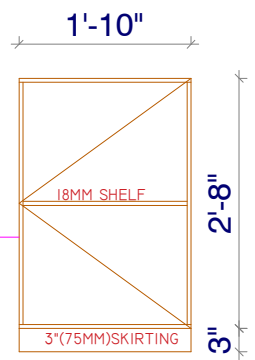

INTERNAL SECTION

<div>SRSA DECOR</div> <div>A/389 Double Storey Kalkaji, Delhi 110019</div>	REVISIONS					CLIENT NAME:	SHEET TITLE:	NOTES:
	S.NO.	SCALE	DATE	DONE. BY	REV. BY	IIT DELHI	STORAGE CUM DISPLAY UNIT (RECEPTION AREA)	* ALL DIMENSION ARE IN MM. * DIMENSIONS SHOULD BE CHECKED BEFORE EXECUTION.
		N.T.S	04/02/2022	BHAWNA	SUMIT			